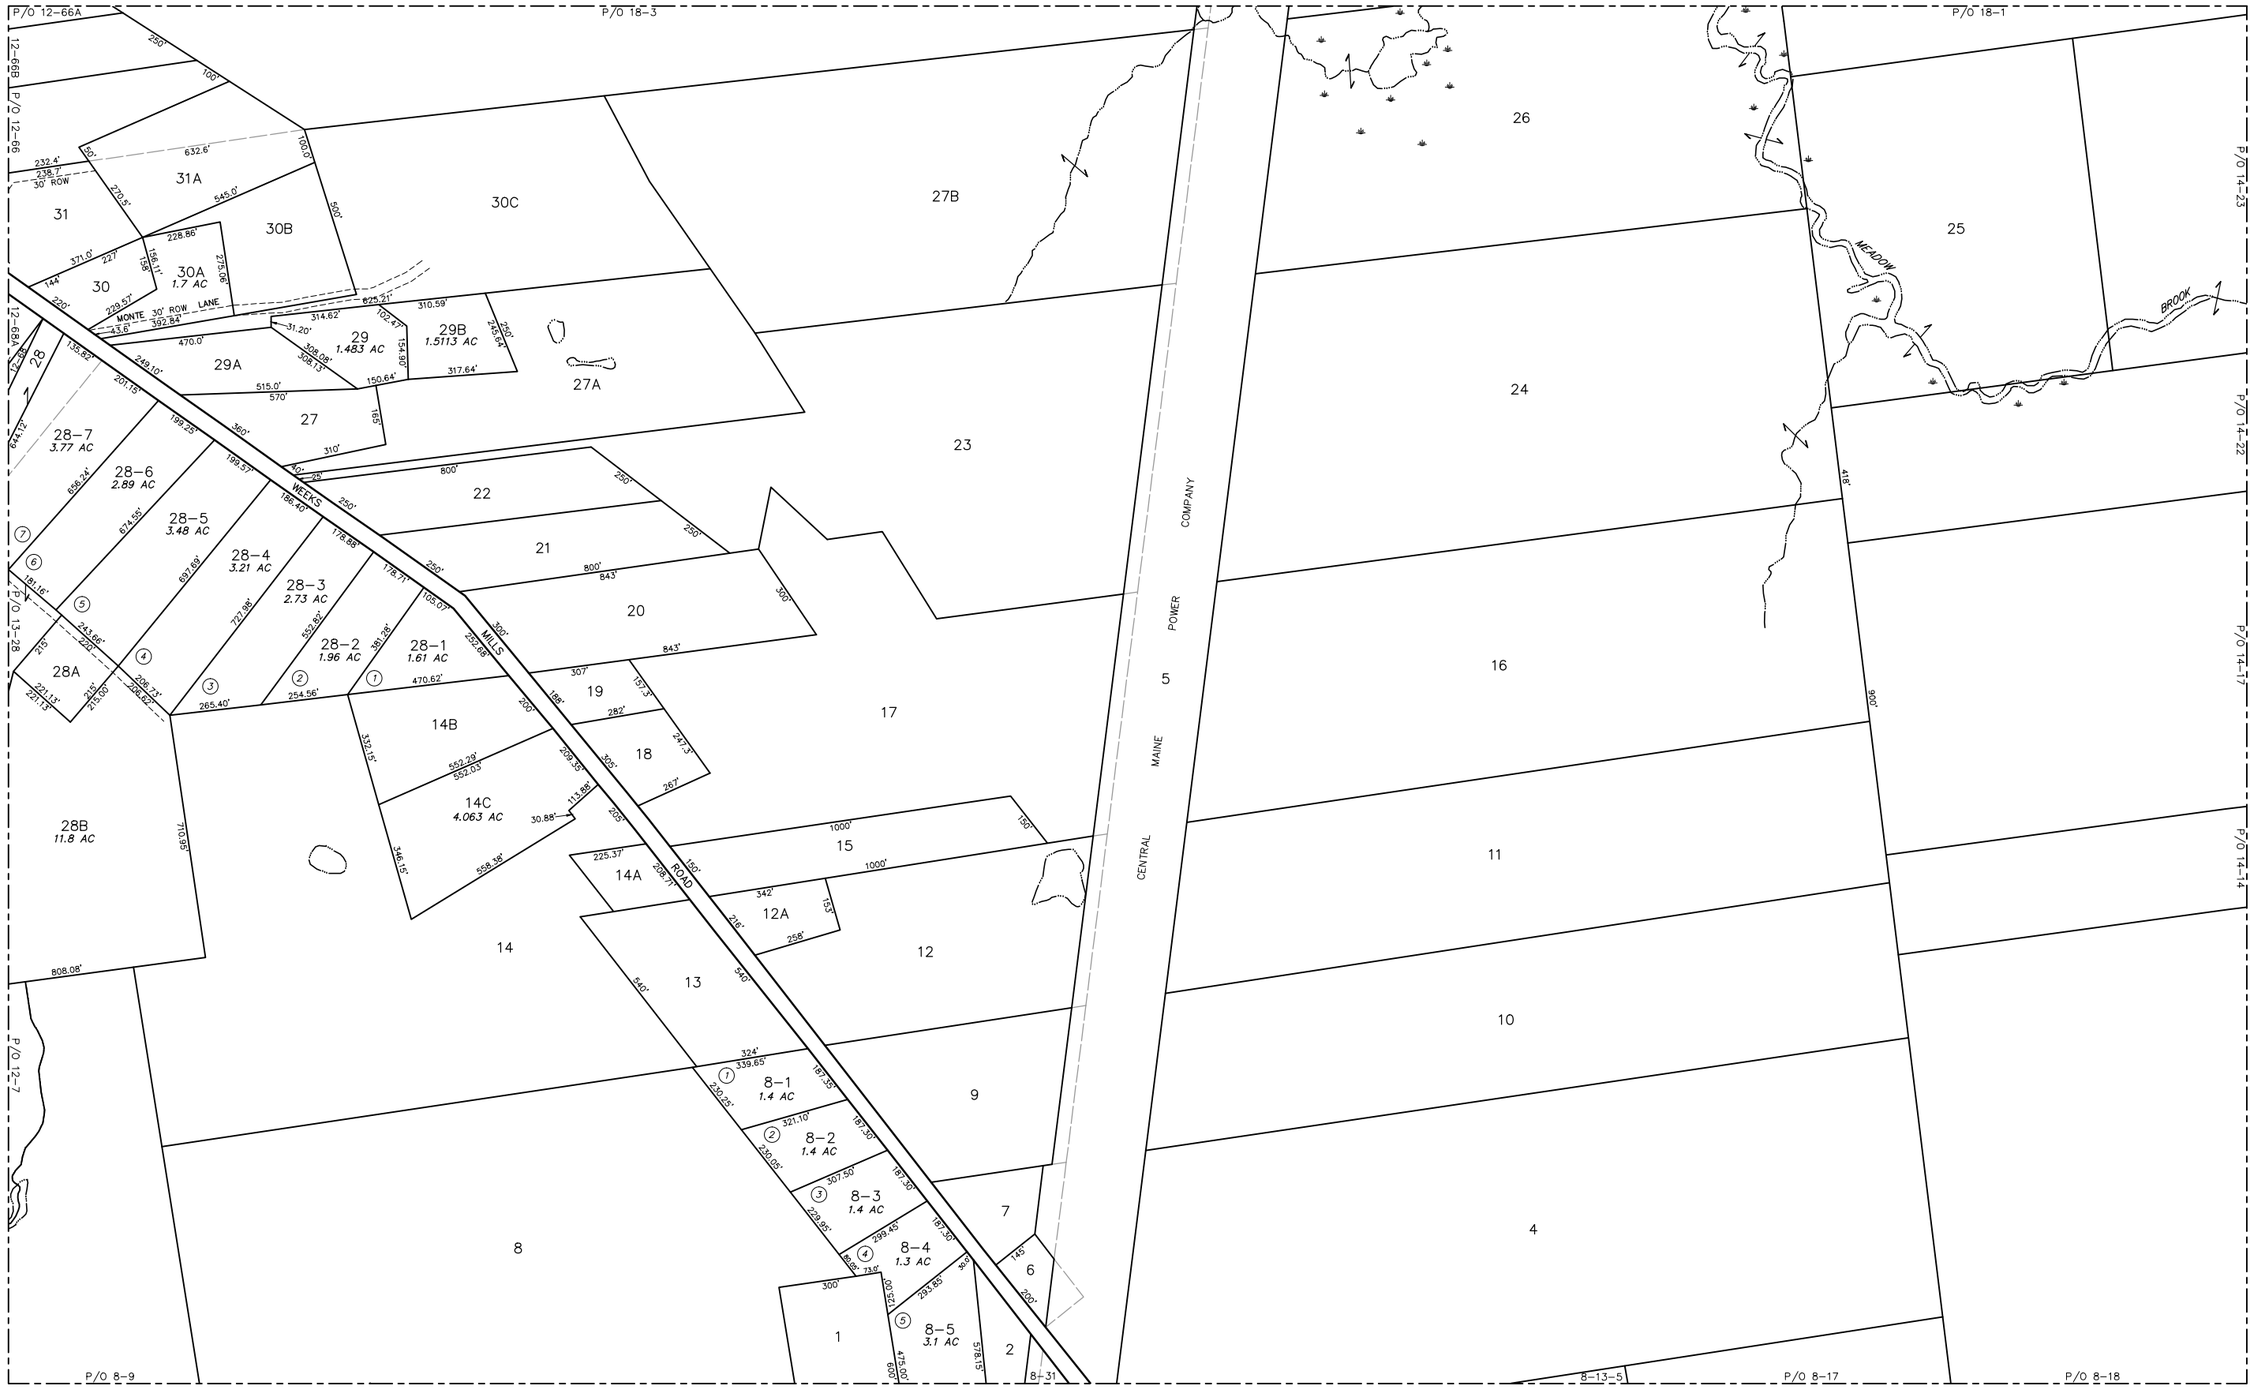

NOTE:

THIS MAP IS FOR ASSESSMENT PURPOSES ONLY AND IS NOT INTENDED FOR PROPERTY CONVEYANCE OR LEGAL DESCRIPTION.

MAINE STATE PLANE COORDINATE GRID; WEST ZONE; NAD 1983; US FEET
BASEMAP SOURCE: STATE OF MAINE SPRING 2003 DIGITAL ORTHOPHOTOGRAPHY
MAP DIGITIZATION BY AERIAL SURVEY AND PHOTO, INC.
SOURCE MAPS: 1986 MYLAR TAX MAPS BY J.W. SEWALL COMPANY

MAP LEGEND

PARCEL NUMBER	388	PARCEL BOUND	
PARCEL DIMENSION	161.21	ROAD RIGHT OF WAY	
PARCEL AREA	2.456 AC	EASEMENT LINE	
SUBDIVISION LOT NUMBER	(14)	PRIVATE RIGHT OF WAY	
WATER LINE		WETLAND	

APRIL 1, 2015

200 100 0 200 400 600 FEET

SCALE 1 INCH = 200 FEET

PROPERTY MAP
TOWN OF CHINA
KENNEBEC COUNTY, MAINE

17	18	19
12	13	14
7	8	9