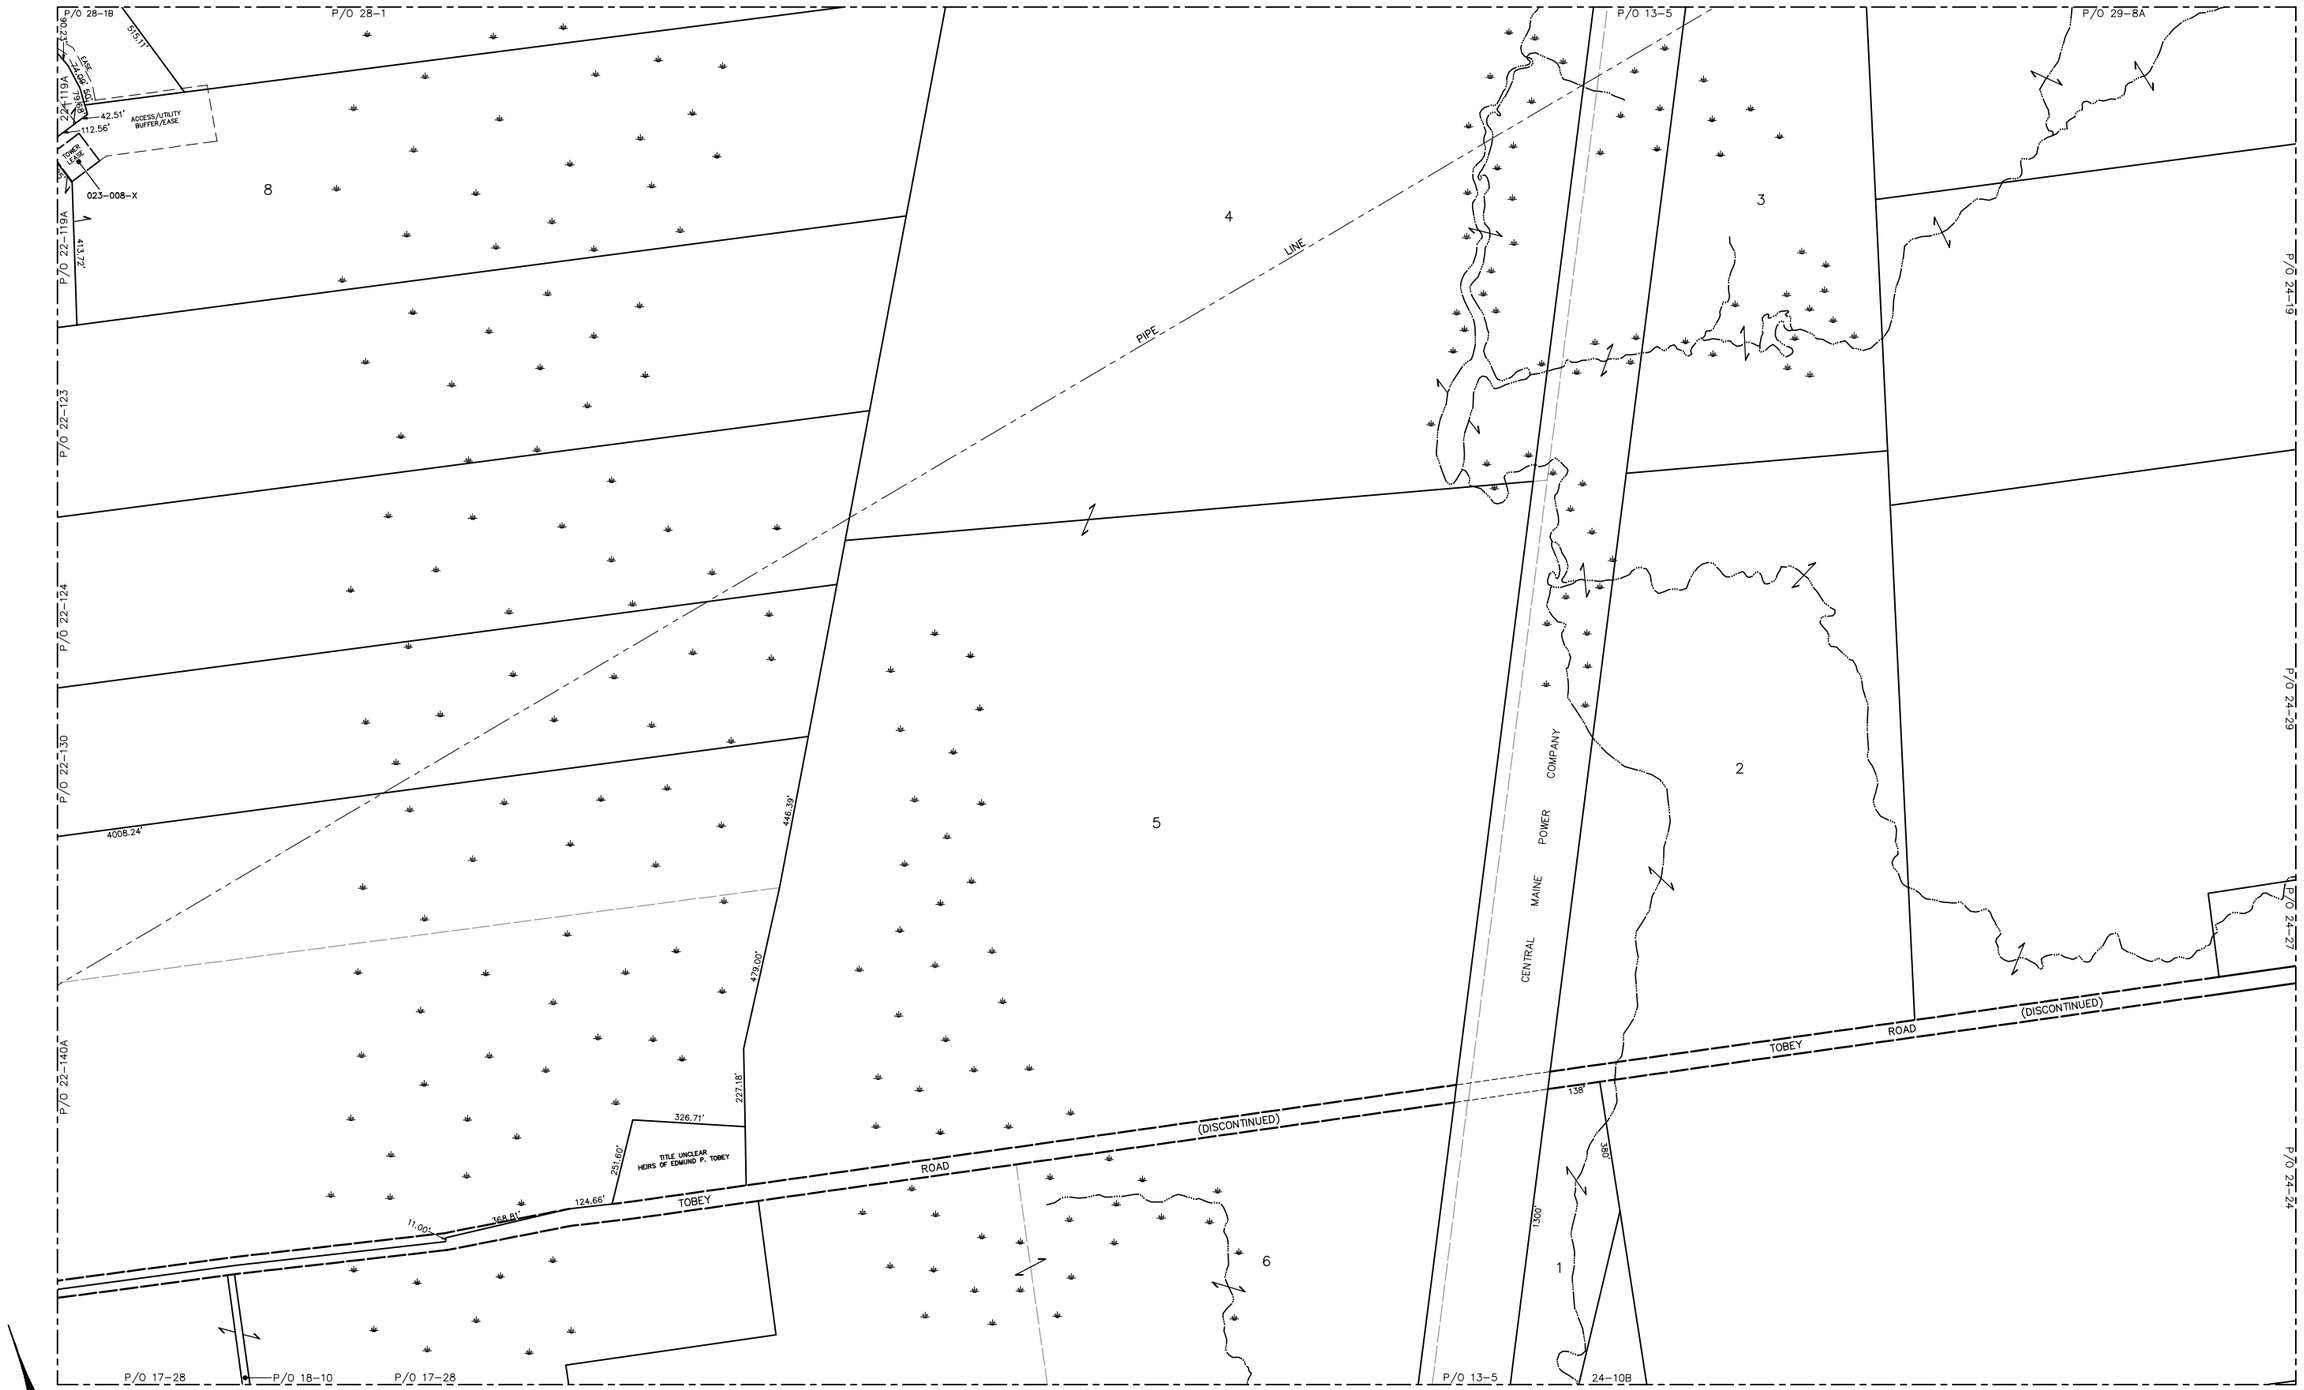


NOTE:

THIS MAP IS FOR ASSESSMENT PURPOSES ONLY AND IS NOT INTENDED FOR PROPERTY CONVEYANCE OR LEGAL DESCRIPTION.

MAINE STATE PLANE COORDINATE GRID; WEST ZONE; NAD 1983; US FEET
BASEMAP SOURCE: STATE OF MAINE SPRING 2003 DIGITAL ORTHOPHOTOGRAPHY
MAP DIGITIZATION BY AERIAL SURVEY AND PHOTO, INC.
SOURCE MAPS: 1986 MYLAR TAX MAPS BY J.W. SEWALL COMPANY

MAP LEGEND

| | | | |
|---|---|---|---|
| PARCEL NUMBER | 388 | PARCEL BOUND | |
| PARCEL DIMENSION | 161.21 | ROAD RIGHT OF WAY | |
| PARCEL AREA | 2.456 AC | EASEMENT LINE | |
| SUBDIVISION LOT NUMBER | 14 | PRIVATE RIGHT OF WAY | |
| WATER LINE | | WETLAND | |

APRIL 1, 2015

200 100 0 200 400 600 FEET

SCALE 1 INCH = 200 FEET

PROPERTY MAP
# TOWN OF CHINA
KENNEBEC COUNTY, MAINE

| | | |
|---|---|---|
| 27 | 28 | 29 |
| 22 | 23 | 24 |
| 17 | 18 | 19 |